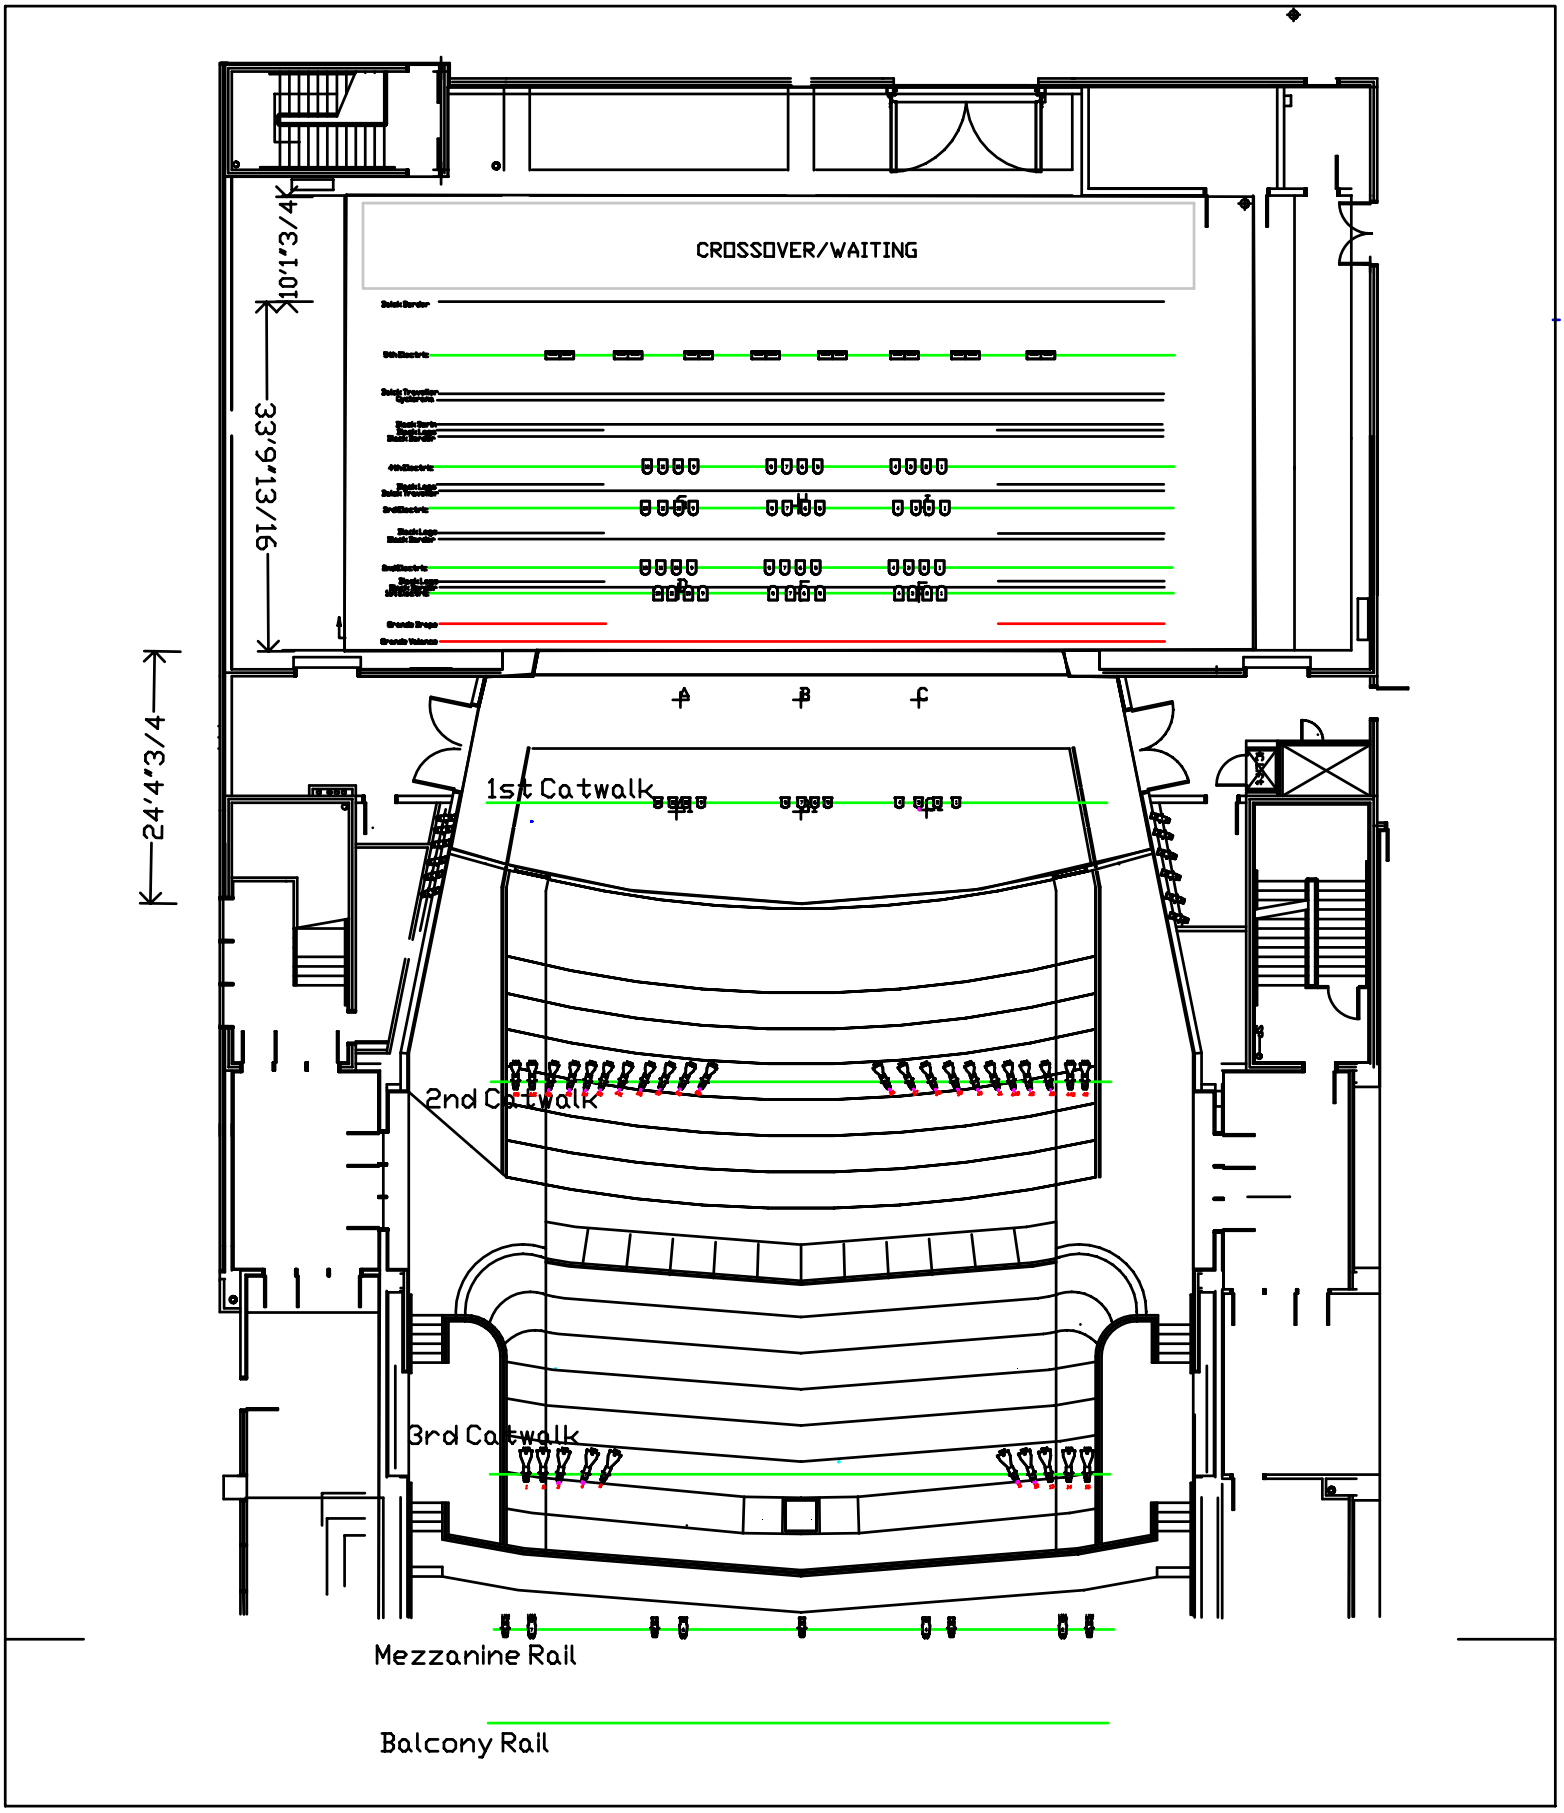
CROSSOVER/WAITING
10'1 3/4"
33'9 13/16"
24'4 3/4"
1st Catwalk
2nd Catwalk
3rd Catwalk
Mezzanine Rail
Balcony Rail