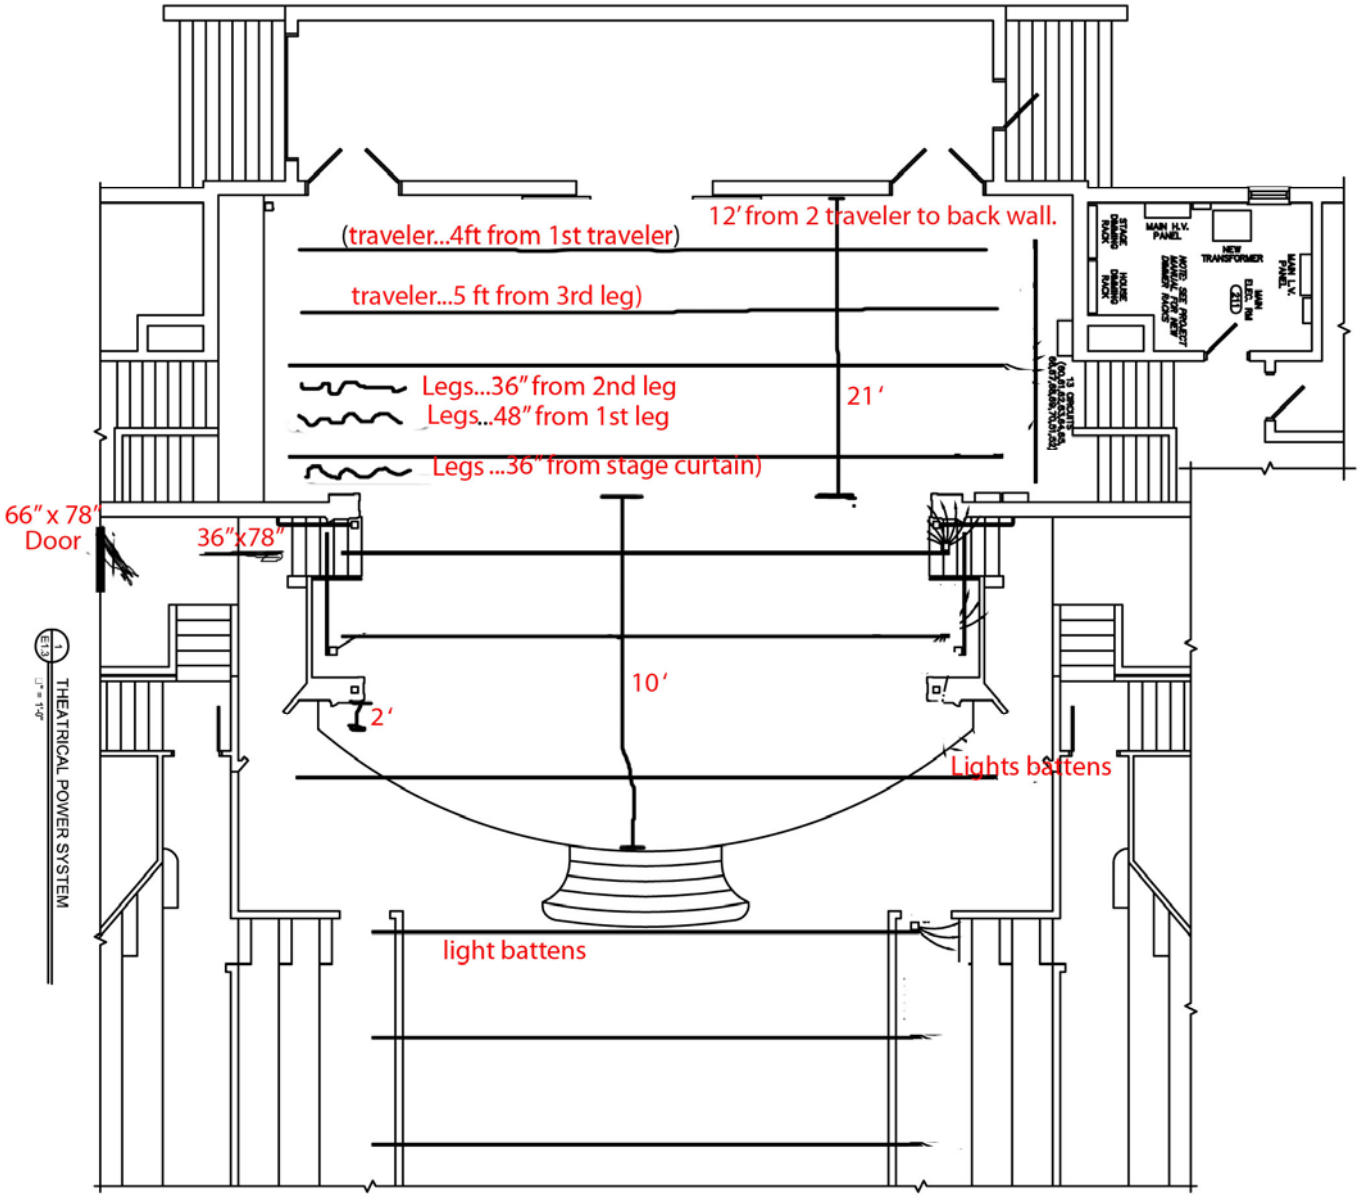

THEATRICAL POWER SYSTEM

1/4" = 1'-0"

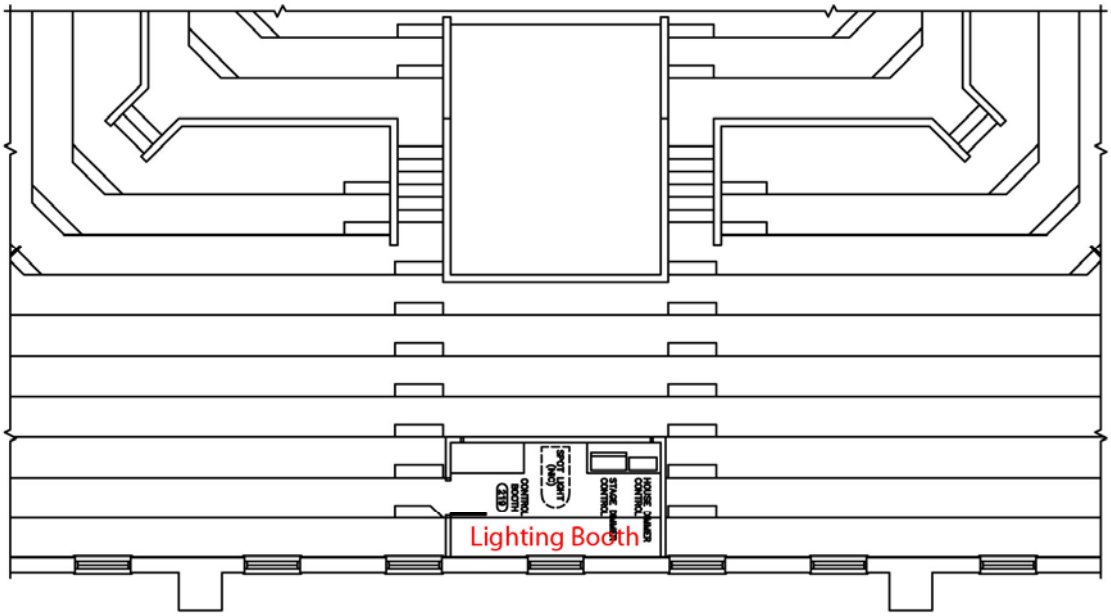

PRELIMINARY 4/19/2000

E1.3 Theatrical Power System

Renovation to Natchez City Auditorium
207 Jefferson Street Natchez, Mississippi 39120

oject Number: 9957
oject Date: 04/14/2000
umber of Sheets in Set:

Revisions:

Drawn By: SCE

Checked By: JLW

WAYCASTER & ASSOCIATES
Architecture/CADD/Planning/Interior Design
P.O. Box 824 521 Main Street
Natchez, Mississippi 39121
Ph:(601)442-3649 Fax:(601)442-7741

Signed:
Seal: Johnny L. Waycaster, AIA
Date: